OPT ATRIUM DOOR

OPT PATIO DOOR

SCALE 0 1 2 3 4 5 10

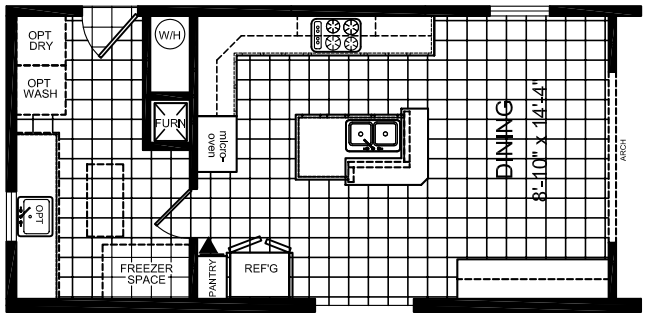

MODEL 784

1,624 HEATED SQUARE FEET
ACTUAL SIZE - 30'4" X 58'0"
TRANSPORTATION SIZE - 32 X 62
▲ LABEL LOCATION
NOTE: WALL HEIGHT - 8' - OPTIONAL - 9'

BUILDING CODES:
- 2003 IRC
- 2003 IECC
- 2002 NEC
- TENN. PUBLIC BUILINGS ACCESSIBILITY ACT
- SAFETY GLAZING MATERIALS

OCCUPANCY:
- RESIDENTIAL - R3

CONSTRUCTION TYPE:
- VB - UNPROTECTED

INSULATION:
- ROOF R-30 OR R-38
- WALL R-13 OR R-19
- FLOOR R-19 OR R-14
- FURNACE REQUIRED - 12 KW.

LPG / NATURAL GAS
BUILDING IS UNSPRINKLERED

DESIGN LOADS:
- LIVE ROOF LOAD - 18 PSF
- SNOW ROOF LOAD - 20 PSF
- WIND LOAD - 100 MPH
- EXPOSURE "C"
- SEISMIC DESIGN: C-Std D1 & D2 Opt
- LIVE FLOOR LOAD - 40 PSF
- DEAD FLOOR LOAD - 10 PSF
- NUMBER OF FLOORS: 1
- FLOOR AREA: 1,880 SQ. FT.

NOTE: MODEL MAYBE FLIPPED END TO END
MODEL MAYBE FLIPPED SIDE TO SIDE

LOCATION: PARIS, TN

LEGEND
- L-101 - LITERATURE PLAN
- AP-101 - FLOOR PLAN
- EP-101 - ELECTRICAL PLAN
- EV-101 - ELEVATIONS
- K-101 - CABINET LAYOUT
- P-101 - DRAIN LINE PLAN
- W-101 - WATER SCHEMATIC
- F-202 - TYPICAL OFF-FRAME FOUNDATION

62'

54'

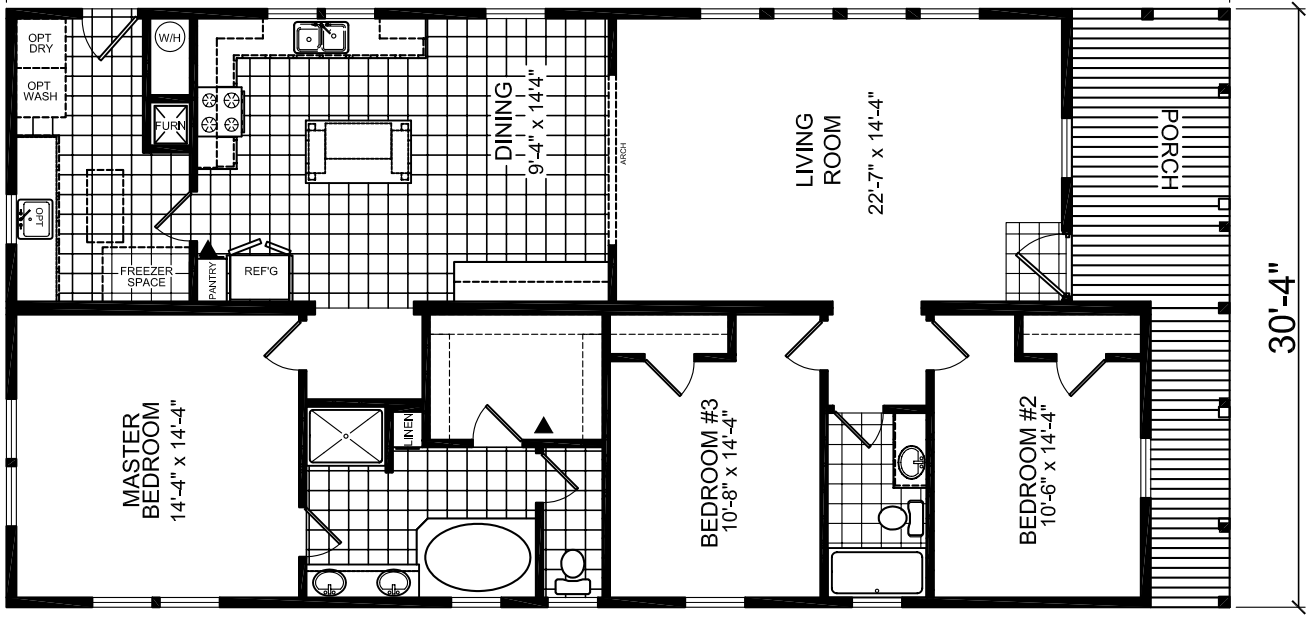

30'-4"

58'

CHAMPION HOMES OF TENNESSEE

560 ATLANTIC AVE. HENRY, TN 38231

MODIFICATIONS

MODEL: 21-784
31X62

TITLE: LITERATURE PLAN

DRAWN BY: DIV-21

DATE: 2006

SCALE: 1/8" = 1'-0"

SHEET: L-101